SITE NUMBER FROM ORIGINAL APPROVAL

APPROX EXISTING SYSTEM FOR 8/10 STONELEDGE REF APPROVAL #193600

75 (72)

214 49.06 cormh

212 47.21 exis**

216 46.55 cormh#6

CURRENT PARK SITE NUMBER (TYPICAL)

SITE NUMBER FROM ORIGINAL APPROVAL

76 (73)

BUILDING SETBACK

12'

EXIS PIPE TO BE LOCATED AND PROTECTED PRIOR TO CONSTRUCTION

210 47.59 lilac**

211 47.53 lilac**

226 48.68 shed

227 SHED 48.49 shed

197 46.49 shed

196 46.81 shed

209 47.60 shed

OIL TANK 48.41 cor#8

208 48.26 cormh

70 (67)

69 (66)

BM#1 SET HUB EL 48.59

177 48.59 745sthub

TREES/HEDGE

#6

192 46.40 cormh#6

193 46.36 cormh#6

PROPOSED REPLACEMENT DWELLING 2 BEDROOM

206 48.78 bmsetnlrt

217 48.85 SHED shed

225 48.81 **

218 49.16 shed

BM#2 SET NAIL ROOT EL 48.78

208 48.55 GASpipe

EXISTING DRIVEWAY

59 50.96

219

APPROX WATER SVC PER APPROVED PLAN corep

EXISTING MOBILE HOME #8

EXIS TANK

205 48.09 riser**

DECK

195 47.80 @corstp

203 48.54 brasse ***

224 48.56

20,500 SF±

#10

EXISTING MOBILE HOME

221 49.00 @tnk

222 49.16 cormh

223 49.14 @corstp

DECK

188 47.45 corep

201 48.47 cor#8

200 49.16 cor#8

187 47.76 corep

TO BE LEVEL

ORIGINAL (ABANDONED) LEACH FIELD - APPROVAL #101386

(48.5)

25'

12'

30' MIN

25' MIN

UTILITIES

191 45.95 utilbxs

190 45.52 corep

LAMP POST

194 46.85 lmpprpost

EXISTING

PROPOSED

189 46.74 eppit3

70'±

TP

202 47.85 pit

TREES

199 46.97 h2oso

BM#3 H2O SHUTOFF EL 46.97

186 46.99 corep

204 47.53 @vew

185 47.50 ep

183 49.77 cormh

182 49.54 cormh

57 50.23

58 50.86

APPROX EP

EXISTING TOWN WATER

178 46.7 745sthub

STONELEDGE

DRIVE

PER APPVL#102864

47 49.41

60 49.94

197'±

56 49.71

55 49.24

54 50.47 corgar

BM#3 SET PK EL 49.62

LAMP POST

49 49.36

30 49.30

31 49.31

33 48.85 corgar

SETHUB

PAVED DRIVE

46'±

40'±

61 48.81

181 49.62

55 (52)

CURRENT PARK SITE NUMBER (TYPICAL)

SITE NUMBER FROM ORIGINAL APPROVAL

EXISTING

/F SITE 53 TOTAL AREA

SET PK EL 49.63

ESTIMATED

75'±

LOCA

STONELEDGE

SYS

A

Command= 210-
Point#, Start#-End# or G#= 1-4415

Bearing	Distance	Elev	Descrip	Pnt.	Northing	Easting	Type
		02-07-2025		11:10:31		D:...\BMHOME16	
		50.00	SETHUB	1	4975.9294	13046.1536	
		49.27	SETHUB	2	5052.6020	12992.4669	TRA
		67.61	fndipin*	3	4933.0000	13095.0000	SS
		67.74	corts	4	4931.1786	13098.2527	SS
		67.58	ts	5	4959.0084	13110.5889	SS
		67.23	ts	6	4992.4268	13103.3208	SS
		51.08	bs	7	5009.0528	13096.2899	SS
		50.56	bs	8	4989.1706	13082.7626	SS
		50.31	bs	9	4956.0108	13060.5730	SS
		49.31	edgtank*	10	4989.4718	13027.2794	SS
		49.31	edgtank*	11	4993.5352	13022.3463	SS
		51.49	cormh	12	4925.9317	13039.4134	SS
		51.57	cormh	13	4920.7707	13052.4774	SS
		51.77	cormh	14	4915.5665	13022.4504	SS
		50.98	18"pine	15	4943.0835	13027.9354	SS
		50.63	14"pine	16	4951.5448	13046.6674	SS
		49.16	corshed	17	4928.9346	12991.9624	SS
		49.17	corshed	18	4945.1370	12993.4265	SS
		48.96	corshed	19	4946.0561	12983.7450	SS
		49.63	cormh	20	4960.7210	12999.0793	SS
		49.79	cormh	21	4970.3117	13009.4005	SS
		49.92	cormh	22	4999.6941	12982.4415	SS
		49.79	cormh	23	5007.0400	12990.3957	SS
		49.57	cormh**	24	5021.9364	12976.6153	SS
		49.80	x corlf	25	5012.7164	12995.5155	SS
		50.51	bmnlrt**	26	5014.6539	13005.0941	SS
		49.95	o dbox	27	5013.1980	13008.0353	SS
		49.80	x corlf	28	5010.7530	13018.9981	SS
		50.10	18"stmp	29	4999.9565	13026.4233	SS
		49.30	x corlf	30	5056.3958	12998.8315	SS
		49.31	corgar	31	5057.6700	12985.2754	SS
		49.14	corgar	32	5040.4723	12972.7685	SS
		48.85	corgar	33	5052.4619	12956.3253	SS
		49.94	cormh	34	5004.5686	13030.1650	SS
		49.81	gnd	35	4997.0909	13006.1794	SS
		49.94	gnd	36	4978.9731	13023.1037	SS
		49.72	gnd	37	4958.5925	13020.5392	SS
		49.81	endrck*	38	4971.2015	13035.6595	SS
		49.81	endrck*	39	4972.7857	13040.6134	SS
		50.03	cormh	40	4989.4225	13053.3877	SS
		50.35	cormh	41	5023.1303	13075.3862	SS
		50.67	corgar	42	5021.9744	13087.5683	SS
		50.38	corpatio	43	5003.5952	13080.4063	SS
		50.29	bs	44	4956.7832	13061.1984	SS
		50.99	bmnlset	45	4953.0179	13046.7797	SS
			sethub	46	5271.3834	12758.8991	SS

JOB #9 745LUCK [4415]

Bearing	Distance	Elev	Descrip	Pnt.	Northing	Easting	Type
02-07-2025				11:10:31		D:...\BMHOME16	
		49.41	ep***	47	5086.9132	13008.0401	SS
		49.62	setpkep	48	5063.6495	13028.5642	SS
		49.36	lamppost	49	5061.9369	13012.4324	SS
		49.73	x corlf	50	5050.8896	13024.8116	SS
		49.97	@clstps*	51	5028.9848	13038.4348	SS
		50.05	cormh	52	5038.2252	13052.2422	SS
		50.65	corgar	53	5039.7618	13060.6483	SS
		50.47	corgar	54	5053.3679	13069.7131	SS
		49.24	ep	55	5108.3581	13002.8244	SS
		49.71	ep	56	5108.1872	13026.4110	SS
		50.23	ep	57	5130.5282	13053.7551	SS
		50.86	ep	58	5164.2976	13068.7517	SS
		50.96	setpkcor	59	5210.2977	13081.7978	SS
		49.94	corepdr*	60	5089.5490	13037.3447	SS
		49.81	epdr**	61	5070.8648	13044.6536	SS
		49.58	cormh	62	5019.0484	12964.6417	SS
		43.86	cormh	63	5410.8245	12803.5643	SS
		45.81	cor#4	64	5226.5550	12811.9828	SS
		44.03	corep	65	5240.1847	12780.9765	SS
		43.56	@util**	66	5235.7497	12776.2649	SS
		43.67	corep	67	5253.0301	12770.2884	SS
		43.15	corep	68	5257.2926	12752.9891	SS
		42.05	lmppost*	69	5239.0842	12744.0716	SS
		43.98	corep	70	5204.3982	12796.5471	SS
		42.41	piept3	71	5221.2937	12761.7373	SS
		41.46	sign***	72	5247.8913	12729.6053	SS
		41.36	ep	73	5263.6738	12723.3658	SS
		41.76	ep	74	5298.3151	12731.3866	SS
		41.79	ep	75	5337.4871	12741.0543	SS
		42.10	s/o	76	5336.4323	12747.2714	SS
		41.86	ep	77	5370.1013	12748.1628	SS
		41.59	cbasin**	78	5368.4506	12753.4509	SS
		41.96	ep	79	5407.2937	12756.0587	SS
		41.94	eppc	80	5441.8669	12766.2059	SS
		41.50	ep	81	5464.1783	12782.3009	SS
		42.73	ep**	82	5476.3726	12801.0602	SS
		41.32	cbasin	83	5466.1765	12780.1607	SS
		45.86	ep	84	5456.3007	12899.0047	SS
		47.45	cormh	85	5416.8006	12885.3393	SS
		45.22	corshed	86	5378.1817	12858.8003	SS
		45.20	corshed	87	5361.7962	12847.5453	SS
		45.58	corshed	88	5354.9632	12857.4628	SS
		46.82	gnd	89	5332.8868	12890.4189	SS
		45.03	gnd	90	5337.3923	12831.7394	SS
		44.51	cormh	91	5384.8912	12834.3373	SS
		44.45	riser**	92	5390.9247	12813.4262	SS
		44.47	riser**	93	5390.2540	12818.0399	SS
		43.82	@10'shrb	94	5382.6664	12781.5258	SS
		43.42	15maple	95	5400.7952	12767.9799	SS
		44.52	pit	96	5332.5590	12799.5312	SS
		44.14	riser	97	5342.3876	12779.3114	SS
		45.07	shed	98	5306.5411	12801.5972	SS
		45.47	shed	99	5296.8652	12812.8876	SS
		45.69	cormh	100	5298.5838	12817.4824	SS
		45.39	cordk*	101	5254.7782	12804.1591	SS
		45.28	cordk*	102	5242.5999	12803.2948	SS
		43.86	corpad	103	5268.0323	12772.8112	SS
		43.80	corpad	104	5332.9196	12779.7412	SS

JOB #9 745LUCK [4415]

Bearing	Distance	Elev	Descrip	Pnt.	Northing	Easting	Type
02-07-2025		11:10:31			D:...\BMHOME16		
		44.06	capsewer	105	5329.9859	12773.4832	SS
		43.81	corpad	106	5334.0507	12766.0145	SS
		43.75	corpad	107	5302.4274	12752.6332	SS
		43.76	corpad	108	5285.9201	12750.6788	SS
		43.64	12maple	109	5279.9916	12741.9273	SS
		45.17	clmpmap	110	5291.1613	12791.4635	SS
		47.33	cordk**	111	5418.5379	12794.2881	SS
		43.47	ts	112	5328.4880	12752.7011	SS
		42.97	swale	113	5364.9903	12768.8087	SS
		44.14	swale	114	5358.4026	12795.9536	SS
		44.61	cormh	115	5406.0785	12852.2824	SS
		40.33	1SETHUB	116	5151.4822	12681.4285	INT
		44.05	2SETHUB	117	5125.7697	12785.9936	TRA
		41.59	cbasin	118	5368.4506	12753.4509	SS
		45.74	cormh	119	5226.5394	12811.9918	SS
		43.56	corepdr	120	5182.8125	12793.4705	SS
		42.25	piepdr	121	5197.4090	12760.2320	SS
		41.46	eprd**	122	5206.1799	12739.4237	SS
		41.35	eppc	123	5209.3014	12735.9192	SS
		41.13	eppt	124	5209.8850	12725.4909	SS
		40.57	eppc	125	5209.0299	12713.6618	SS
		40.22	epcut**	126	5203.0241	12701.4113	SS
		41.83	stopsign	127	5247.8385	12729.6298	SS
		39.94	ep	128	5194.3953	12692.3456	SS
		39.37	ep	129	5178.2723	12680.7015	SS
		39.31	s/o**	130	5168.2028	12678.2505	SS
		38.91	ep	131	5141.7937	12665.0146	SS
		38.33	corepdrp	132	5090.2783	12647.4566	SS
		38.64	2ndctchb	133	5001.3078	12645.0831	SS
		41.21	bmnlrt**	134	5127.7292	12685.1324	SS
		41.06	cormh	135	5099.8864	12685.9101	SS
		40.83	***	136	5104.3820	12698.7376	SS
		42.04	clmpmap	137	5161.7291	12694.7416	SS
		41.46	14map	138	5184.9018	12708.7399	SS
		42.30	corpad	139	5156.2141	12765.6156	SS
		42.28	corpad	140	5167.3321	12761.7700	SS
		42.22	corpad	141	5163.1540	12718.8505	SS
		42.23	corpad	142	5158.8756	12705.7287	SS
		39.84	toptnk*	143	5125.5479	12747.0066	SS
		42.23	corpad	144	5146.0006	12699.5371	SS
		42.24	corpad	145	5134.6652	12703.4515	SS
		42.14	riserout	146	5119.9265	12745.6546	SS
		41.53	@tank?	147	5095.7802	12731.8548	SS
		41.17	cormh	148	5085.4299	12744.4312	SS
		41.22	cormh	149	5059.1567	12737.9514	SS
		41.13	coroldpd	150	5071.4106	12746.1627	SS
		41.87	shed	151	5069.6145	12751.7933	SS
		42.08	shed	152	5058.8075	12761.7963	SS
		44.04	cormh	153	5001.6537	12789.2986	SS
		45.73	cormh	154	5070.8013	12818.1633	SS
		46.03	@mh***	155	5103.9777	12810.4945	SS
		46.01	cormh	156	5131.5654	12804.3609	SS
		45.67	corepdr*	157	5137.4910	12790.9598	SS
		42.13	corepdr	158	5196.6972	12760.3526	SS
		42.05	corepdr	159	5174.9419	12765.6352	SS
		42.04	bmsetpk*	160	5171.3110	12751.2353	SS
		42.59	corpad*	161	5144.7224	12764.6151	SS
		42.65	corpadbs	162	5147.9105	12773.8758	SS

JOB #9 745LUCK [4415]

Bearing	Distance	Elev	Descrip	Pnt.	Northing	Easting	Type
02-07-2025		11:10:31			D:...\BMHOME16		
		42.74	bs	163	5121.7608	12777.6130	SS
		42.96	bs	164	5104.5215	12781.4428	SS
		43.18	bs	165	5070.4949	12787.9671	SS
		42.50	@lilac**	166	5088.0116	12769.6838	SS
		41.96	gnd	167	5102.8693	12754.7840	SS
		42.33	gnd	168	5131.7069	12765.2152	SS
		40.95	corlndng	169	5101.2904	12706.6227	SS
		41.24	gnd	170	5122.9092	12695.4087	SS
		41.91	gnd	171	5123.2644	12723.9641	SS
		41.78	gnd	172	5179.0793	12725.8753	SS
		42.59	corpad*	173	5140.6515	12736.6279	SS
		42.59	corpad*	174	5142.4707	12742.2857	SS
		42.36	gnd	175	5117.2409	12760.2180	SS
		42.12	hole	176	5097.0670	12773.0650	SS
		48.59	745sthub	177	5228.3569	13004.1961	TRA
		46.74	745sthub	178	5110.5056	12932.4357	INT
		45.69	cormh#4	179	5226.5763	12812.0191	SS
		41.90	fndpk160	180	5171.3038	12751.2546	SS
		49.72	fndpk48	181	5063.6495	13028.5642	SS
		49.54	cormh	182	5130.6406	13024.1311	SS
		49.77	cormh	183	5137.0823	13011.6672	SS
		48.12	ep	184	5108.1840	13003.6179	SS
		47.50	ep	185	5118.7704	12975.7442	SS
		46.99	corep	186	5134.6791	12941.9816	SS
		47.76	corep	187	5163.0271	12951.4871	SS
		47.45	corep	188	5169.3858	12936.1946	SS
		46.74	eppit3	189	5142.4160	12924.7199	SS
		45.52	corep	190	5160.0622	12888.4223	SS
		45.95	utilbxs	191	5170.3809	12899.0582	SS
		46.40	cormh#6	192	5212.2802	12880.1712	SS
		46.36	cormh#6	193	5217.6166	12906.4843	SS
		46.85	lmppost	194	5155.4056	12927.1502	SS
		47.80	@cordck	195	5182.5043	12935.1544	SS
		46.81	shed	196	5240.8948	12931.9774	SS
		46.49	shed	197	5252.8563	12929.5471	SS
		48.41	cor#8	198	5236.3780	12946.9811	SS
		46.97	h2o s/o	199	5143.6253	12948.8635	SS
		49.16	cor#8	200	5170.1823	12961.4131	SS
		48.47	cor#8	201	5170.2016	12947.4288	SS
		47.85	pit	202	5145.0360	12963.6834	SS
		48.54	brdhse	203	5185.2231	12981.4511	SS
		47.53	@yew	204	5126.0688	12970.4535	SS
		48.69	riser**	205	5193.2408	12976.8466	SS
		48.78	bmsetnlr	206	5218.0575	12983.6422	SS
		48.85	prop	207	5209.1387	12963.5727	SS
		48.69	cormh*	208	5236.4564	12961.0497	SS
		47.60	shed	209	5242.9516	12941.9646	SS
		47.59	lilac**	210	5255.0808	12972.7338	SS
		47.53	lilac**	211	5250.4511	13000.1588	SS
		47.21	exis**	212	5282.8035	12990.1870	SS
		46.96	exis**	213	5282.6956	12962.3077	SS
		49.06	cormh	214	5301.1547	13024.5140	SS
		48.61	cormh	215	5322.4207	13018.0605	SS
		46.55	cormh#6	216	5279.2423	12893.8100	SS
		48.85	shed	217	5221.5733	13018.7862	SS
		49.16	shed	218	5211.6840	13036.4743	SS
		50.39	cormh	219	5194.6836	13057.6311	SS
		49.84	corep	220	5190.3613	13077.3018	SS

JOB #9 745LUCK [4415]

Bearing	Distance	Elev	Descrip	Pnt.	Northing	Easting	Type
----------02-07-2025-----11:10:31----------						D:...\BMHOME16	
		49.00	@tnk	221	5171.2741	13012.6126	SS
		49.16	cormh	222	5171.6250	13018.4696	SS
		49.14	@corstp	223	5159.3810	13007.9871	SS
		48.56	***	224	5184.0214	12990.5096	SS
		48.81	***	225	5212.8831	13006.3280	SS
		48.68	shed	226	5256.3828	13030.3738	SS
		48.49	shed	227	5244.6332	13026.9549	SS

Point#, Start#-End# or G#= 4-

The State of New Hampshire
Department of Environmental Services

Thomas S. Burack, Commissioner

APPROVAL FOR CONSTRUCTION OF INDIVIDUAL SEWAGE DISPOSAL SYSTEM (ISDS)

AS AUTHORIZED BY THE NH DEPARTMENT OF ENVIRONMENTAL SERVICES, WATER DIVISION PURSUANT TO RSA 485-A, WATER POLLUTION AND WASTE DISPOSAL AND ENV-WQ 1000, SUBDIVISION AND INDIVIDUAL SEWAGE DISPOSAL SYSTEM DESIGN RULES.

APPLICATION APPROVAL DATE: 6/8/2016

APPROVAL NUMBER: eCA2016060814

I. PROPERTY INFORMATION

Address: 8 STONELEDGE DRIVE
NORTH HAMPTON NH 03862
Subdivision Approval No.: 17912
Subdivision Name: PINE ACRES
County: ROCKINGHAM
Tax Map/Lot No.: 17/82-69
Registry Book/Page No.: 2373/1350
Probate Docket No.:

II. OWNER INFORMATION

Name: LUCK ENTERPRISES
Address: PO BOX 700
NORTH HAMPTON NH 03862-0700

III. APPLICANT INFORMATION

Name: ANNE W BIALOBRZESKI
Address: 247 LANDING RD
HAMPTON NH 03842-4113

IV. DESIGNER INFORMATION

Name: ANNE W BIALOBRZESKI
Address: 247 LANDING RD
HAMPTON NH 03842-4113
Permit No.: 00348

V. SPECIFIC TERMS AND CONDITIONS: Applicable to this Approval for Construction

A. TYPE OF SYSTEM: STONE AND PIPE
B. NO. OF BEDROOMS: 2
C. APPROVED FLOW: 300 GPD
D. OTHER CONDITIONS AND WAIVERS:

1. This approval is valid for 4 years from date of approval, per Env-Wq 1003.02.
2. Approved with a public water system only.
3. In accordance with Env-Wq 1004.06, no operational approval will be granted until water service is at the lot line.
4. Approved for unit 69 only.
5. No waivers have been approved.

Darren K. King
Subsurface Systems Bureau

VI. GENERAL TERMS AND CONDITIONS: Applicable to all Approvals for Construction

A. This Approval for Construction is issued to construct the ISDS as identified on Page 1 of this Approval.
B. This Approval is valid until 6/8/2020, unless an Approval for Operation has been granted.
C. By exercising any rights under this approval, the parties have agreed to all terms and conditions.
D. No liability is incurred by the State of New Hampshire by reason of any approval of any Approval for Construction. Approval by the Department of Environmental Services of sewage and waste disposal systems is based on plans and specifications supplied by the Applicant.
E. The system must be constructed in strict accordance with the approved plans and specifications.
F. The installed system must be left uncovered and cannot be used after construction until it is inspected and has received an Approval for Operation of Individual Sewage Disposal System (ISDS) by an authorized agent of the Department.
G. This system must be installed by an installer holding a valid permit. An owner may install the system for his/primary domicile.
H. This Approval for Construction does not supersede any equivalent or more stringent local ordinances or regulations. State standards are minimal and must be met statewide.

WORK NUMBER: 201602374
APPROVAL NUMBER: eCA2016060814
RECEIVED DATE: June 7, 2016
TYPE OF SYSTEM: STONE AND PIPE
NUMBER OF BEDROOMS: 2

APPROVAL FOR CONSTRUCTIO

N.H. DEPARTMENT OF ENVIRONMENTAL SERVICES
WATER SUPPLY & POLLUTION CONTROL DIVISION
P.O. BOX 95, 6 HAZEN DRIVE, CONCORD, NH 03302-0095

APPROVAL NO: 1921600

EDWARD A LUCK
LAFAYETTE ROAD
NORTH HAMPTON, NH 03862

SENT TO

BUILDING INSPECTOR
PO BOX 710
NORTH HAMPTON, NH 03862

00000360

PLICANT PERMIT NO

RONALD MORRIS
1 KIMBERLY DRIVE
NORTH HAMPTON, NH 03862

Lot Number: 02
Subd. Appvl. No: 17712
Subd. Name: TWIN TOWN HOMES
County:
Registry Book No:
Registry Page No:
Probate Docket No.: (If Applicable)
Typical System: 00000048N
00000048P
Town/City Location: NORTH HAMPTON
Street Location: 2ND STREET

Some Parts Water Bearing Systems must be laid and pre-manufactured in a manner so as to prevent nuisance or health hazard due to surface failure.
(NSA 485-A:31)

It is unlawful to discharge any hazardous chemicals or substances into subsurface waste disposal systems. Included are paints, thinners, gasoline and chlorinated hydrocarbon solvents such as TCE, automotive, paint or rotor (brake) system and auto parts. (RSA 485-A:29)

ADVISE YOUR CONTRACTOR OF REQUIRED CHANGES IN PLANS AS INDICATED BELOW CONDITIONS

APPROVANCES GIVEN 69 & 69. THIS APPROVAL IS VALID FOR 90 DAYS FROM DATE OF SAID APPROVAL. APPROVED WITH MUNICIPAL WATER SUPPLY ONLY. EXISTING TANKS TO BE INSPECTED FOR STRUCTURAL INTEGRITY PRIOR TO OPERATIONAL APPROVAL.

Approved this date: 07/14/92
Date amended:
By: JOHN BAAS
N.H. Water Supply & Pollution Control Division Staff
Amended by:

APPROVAL FOR OPERATION

Lot Number: 02
Subd. Appvl. No: 17712
Subd. Name: TWIN TOWN HOMES
County: Rockingham
Registry Book No: 3573
Registry Page No: 780
Probate Docket No.: (If Applicable)
Typical System: 00000048E
00000048P
Town/City Location: NORTH HAMPTON
Street Location: 2ND STREET

Some Parts Water Bearing Systems must be laid and pre-manufactured in a manner so as to prevent nuisance or health hazard due to surface failure.
(NSA 485-A:31)

It is unlawful to discharge any hazardous chemicals or substances into subsurface waste disposal systems. Included are paints, thinners, gasoline and chlorinated hydrocarbon solvents such as TCE, automotive, paint or rotor (brake) system and auto parts. (RSA 485-A:29)

Approved this date: 9/15/92
Date amended:
By: M Fritz
N.H. Water Supply & Pollution Control Division Staff
Amended by: 9/15/92
Dennis W Roark

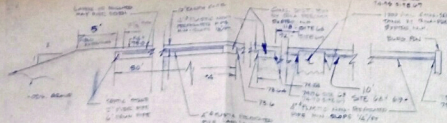

LONGITUDINAL SECTION THROUGH FIELD
(NOT TO SCALE)

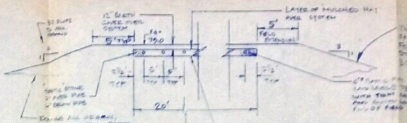

TRANSVERSE SECTION THROUGH FIELD
(NOT TO SCALE)

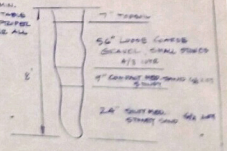

TEST PIT 6/11/92
NO WATER OBSERVED
NO BEDROCK

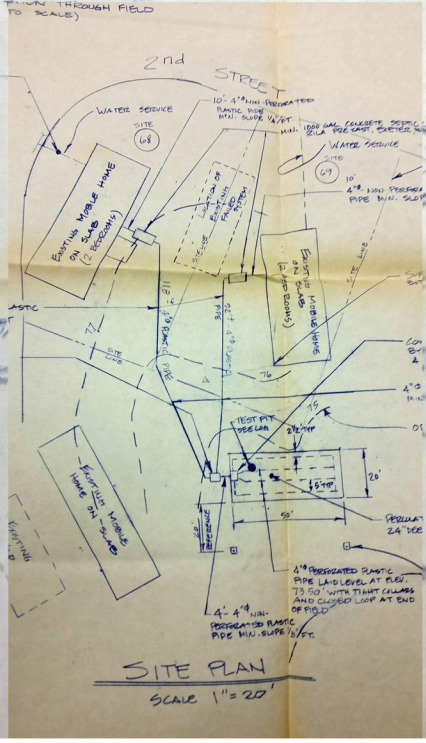
2nd STREET
WATER SERVICE
SITE #8
SITE #9
EXISTING MOBILE HOME ON SLAB (2 BEDROOMS)
EXISTING MOBILE HOME ON SLAB (2 BEDROOMS)
EXISTING MOBILE HOME ON SLAB
1000 GAL. CONCRETE SEPTIC TANK BY ZELLA PRECAST SYSTEMS, INC.
4" ø SCH 40 PVC PIPE MIN. SLOPE 1/4"/FT.
10'-4" NON-PERFORATED PLASTIC PIPE MIN. SLOPE 1/4"/FT.
4'-4" NON-PERFORATED PLASTIC PIPE MIN. SLOPE 1/4"/FT.
4" ø NON-PERFORATED PLASTIC PIPE LAID LEVEL AT ELEV. 73.50' WITH TIGHT COUPLINGS AND CLOSED LOOP AT END OF FIELD
TEST PIT
24" DEEP
26'
55'
76'
72'
118'
SITE LINE
REFERENCE
EXISTING
BENCH MARK TOP OF WATER SHUT OFF ELEV. 76.20'

SITE PLAN
SCALE 1" = 20'

NOTE: LOAD PERMITTED AS SITE WAS IN THIS TOWN AS ARE NOT USED OF PRESENT DWELLING BUT ARE SOLD WITH SEPTIC SYSTEM LIMITED TO ADULTS AND NOT MORE THAN 2 CHILDREN, 1 PERSON PER LOAD ETC.

LOCATION PLAN
(NOT TO SCALE)

NOTES:

1. NO OF BEDROOMS ON SYSTEM = 4
2. PERCOLATION RATE = 2.00 MIN/INCH
3. FIELD DESIGNED = 750 : FIELD PROVIDED= 1000 SF
4. NO SEWAGE WATER WITHIN 75' OF SYSTEM
5. FIELD WOULD BE REBUILT IN SAME LOCATION SHOULD FAILURE OCCUR
6. SOIL TYPE: 51D8 HOOSIC GRAVELLY SILT SANDY LOAM SHEET 26 ROCKINGHAM CO. SOIL SURVEY
7. DESIGN INTENT: BOTTOM OF BED TO BE 24" BELOW NATURAL GRADE AT HIGH CORNER OF FIELD
8. DESIGNED BY: R.B MOORES LICENSE #3200
9. NO HYDRIC A. SOILS WITHIN 75' OF SYSTEM OR HYDRIC B SOILS WITHIN 50' OF SYSTEM
10. ALL PIPE CONNECTIONS TO SEPTIC TANK AND DISTRIBUTION BOX SHALL BE SEALED WITH NON-SHRINK GROUT

ADVISE YOUR CONTRACTOR OF REQUIRED CHANGES IN PLANS AS INDICATED ON THIS CONDITIONAL APPROVAL

SUBSURFACE DISPOSAL SYSTEM
FOR LUCK ENTERPRISES
2ND STREET
GRANITE POST GREEN MOBILE HOME PARK
NO. HAMPTON, N.H.

No.	DATE	SCALE
0	6/11/92	1" = 20'

REVIEWED AND APPROVED

ORIGINAL
PLAN IN
TOWN FILES

APPROVAL
#101386

NOTE: INVERTS, TANK SIZES, ETC. APPLY TO BOTH SITES UNLESS OTHERWISE NOTED.

CROSS SECTION DISPOSAL SYSTEM
(NOT TO SCALE)

GRANITE POST GREEN
ORIGINAL SITE #S
VS CURRENT SITE #S
VS STREET ADDRESSES

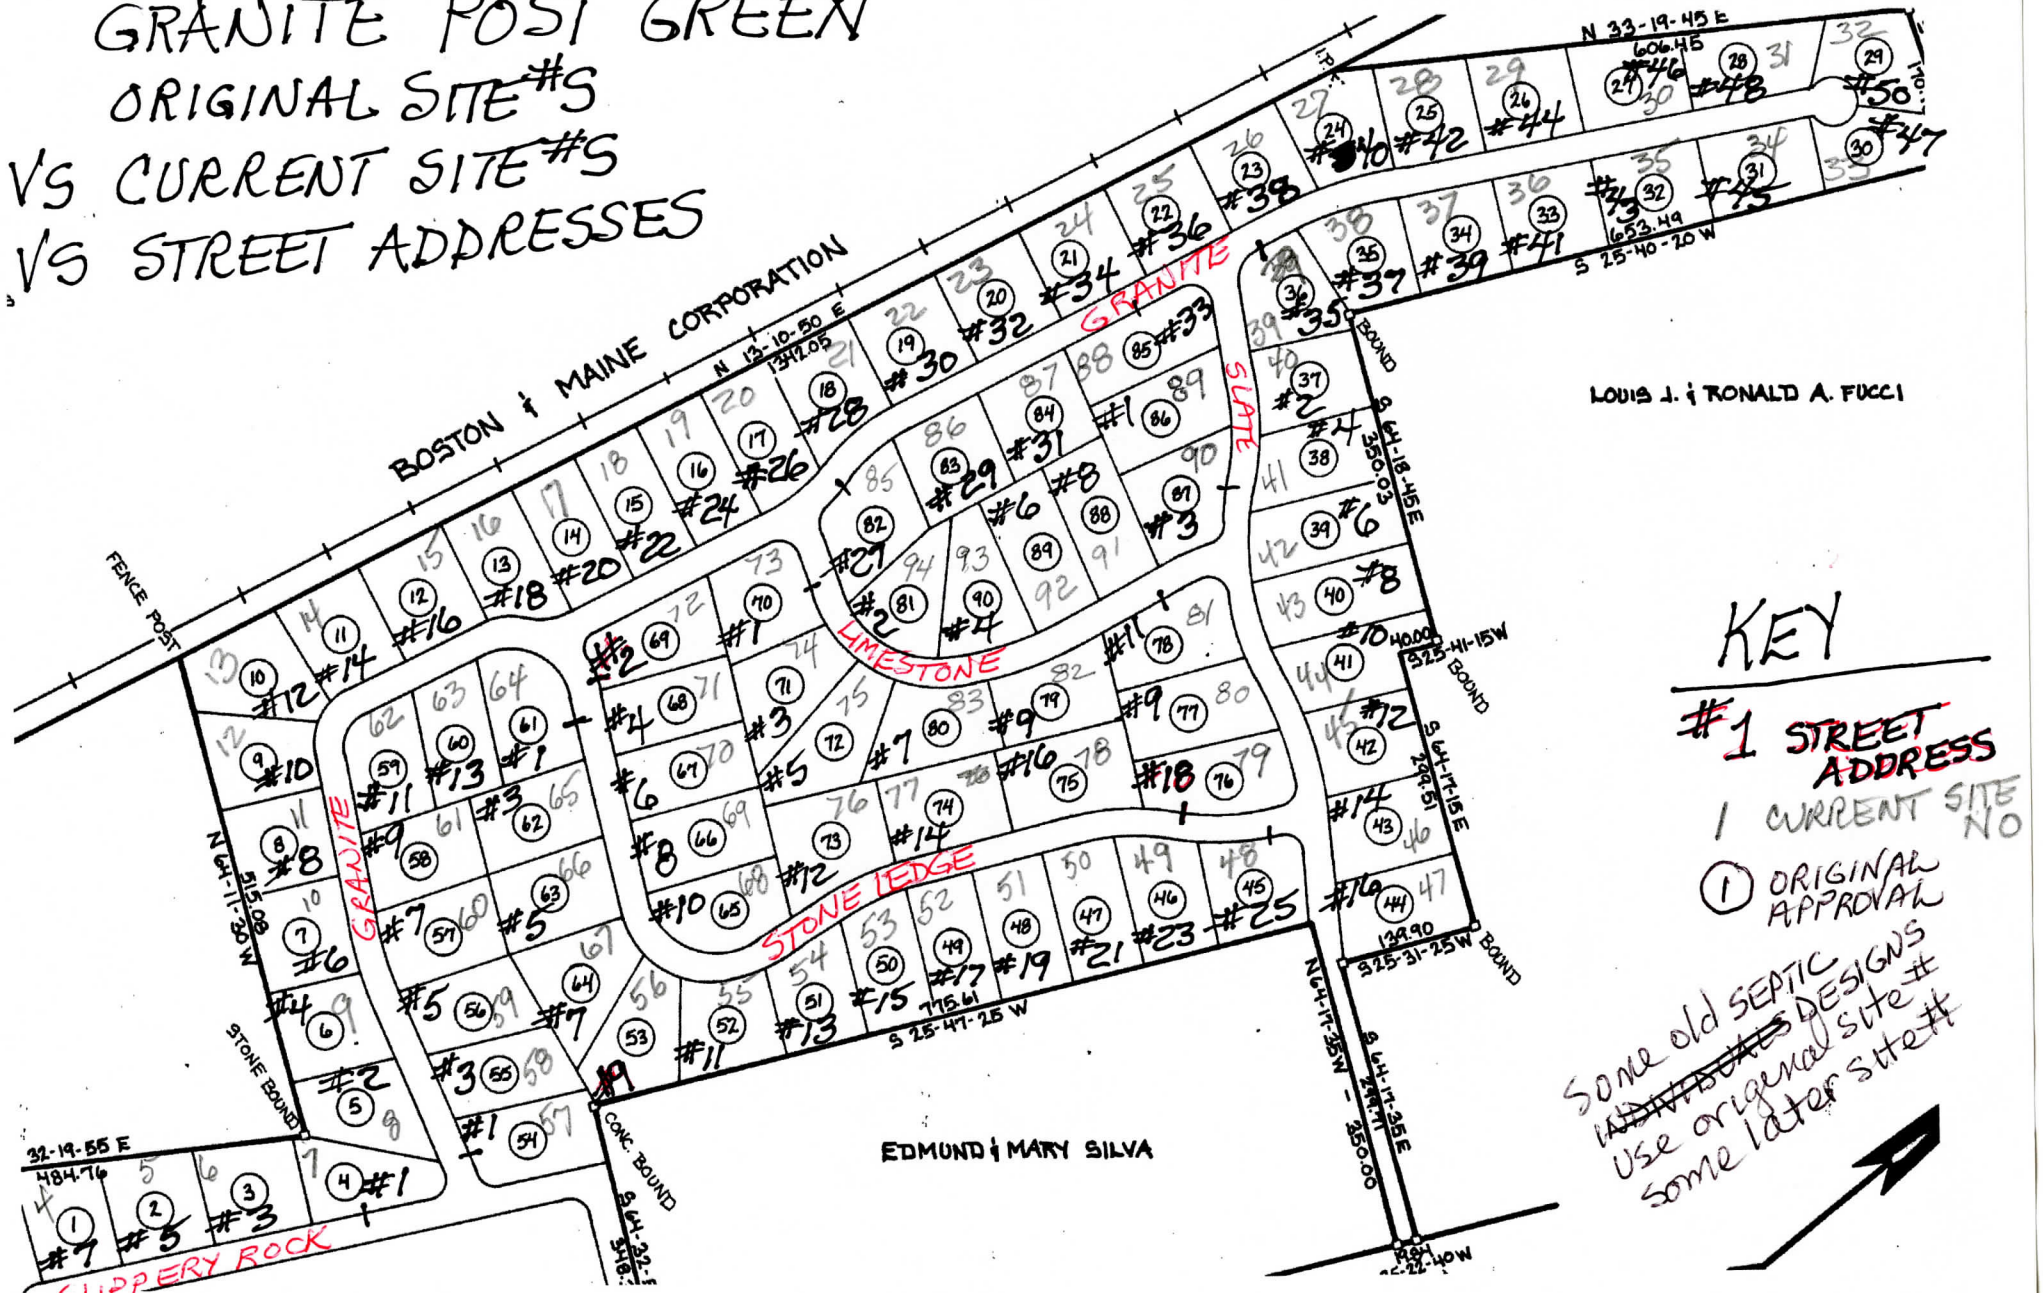

KEY

~~#1~~ STREET ADDRESS

1 CURRENT SITE NO

(1) ORIGINAL APPROVAL

Some old SEPTIC ~~DRAWINGS~~ DESIGNS Use original site # some later site #

The State of New Hampshire
Department of Environmental Services

Thomas S. Burack, Commissioner

REQUEST FOR MORE INFORMATION

JUNE 7, 2016

ANNE W BIALOBRZESKI
247 LANDING RD
HAMPTON NH 03842-4113

RE: Subsurface Systems Bureau, Application for Approval of Individual Sewage Disposal System (RSA 485:A)
Work Number: 201602374
Subject Property: 8 STONELEDGE DRIVE
NORTH HAMPTON NH 03862
TAX MAP: 17, TAX LOT: 82-69

Dear Applicant:

The Department of Environmental Services (DES) has reviewed the above referenced application and has determined that additional information is needed to clarify and complete it, or design issues exist that must be addressed:

1. Provide all applicable waiver requests; including EDA to property line.

In accordance with Env-Wq 1003.02 (c), if DES does not receive a complete response to the above requested information, including amended plans as necessary to incorporate additional information within 180 days of this letter, your request for a construction approval will be denied.

If you have any questions, please contact me at 603-271-1488 or darren.king@des.nh.gov.

Sincerelv.

Darren K. King
Subsurface Systems Bureau
Land Resources Management

cc: BUILDING INSPECTOR

Darren,
There are no property lines anywhere near this site.
This is a mobile home park. The original system straddled the site line, and the existing system is on another site.
There is no setback requirement from site lines.
If this response is not adequate, please call me (929-7404 or cell 765-8918)
Thanks,
Tocky